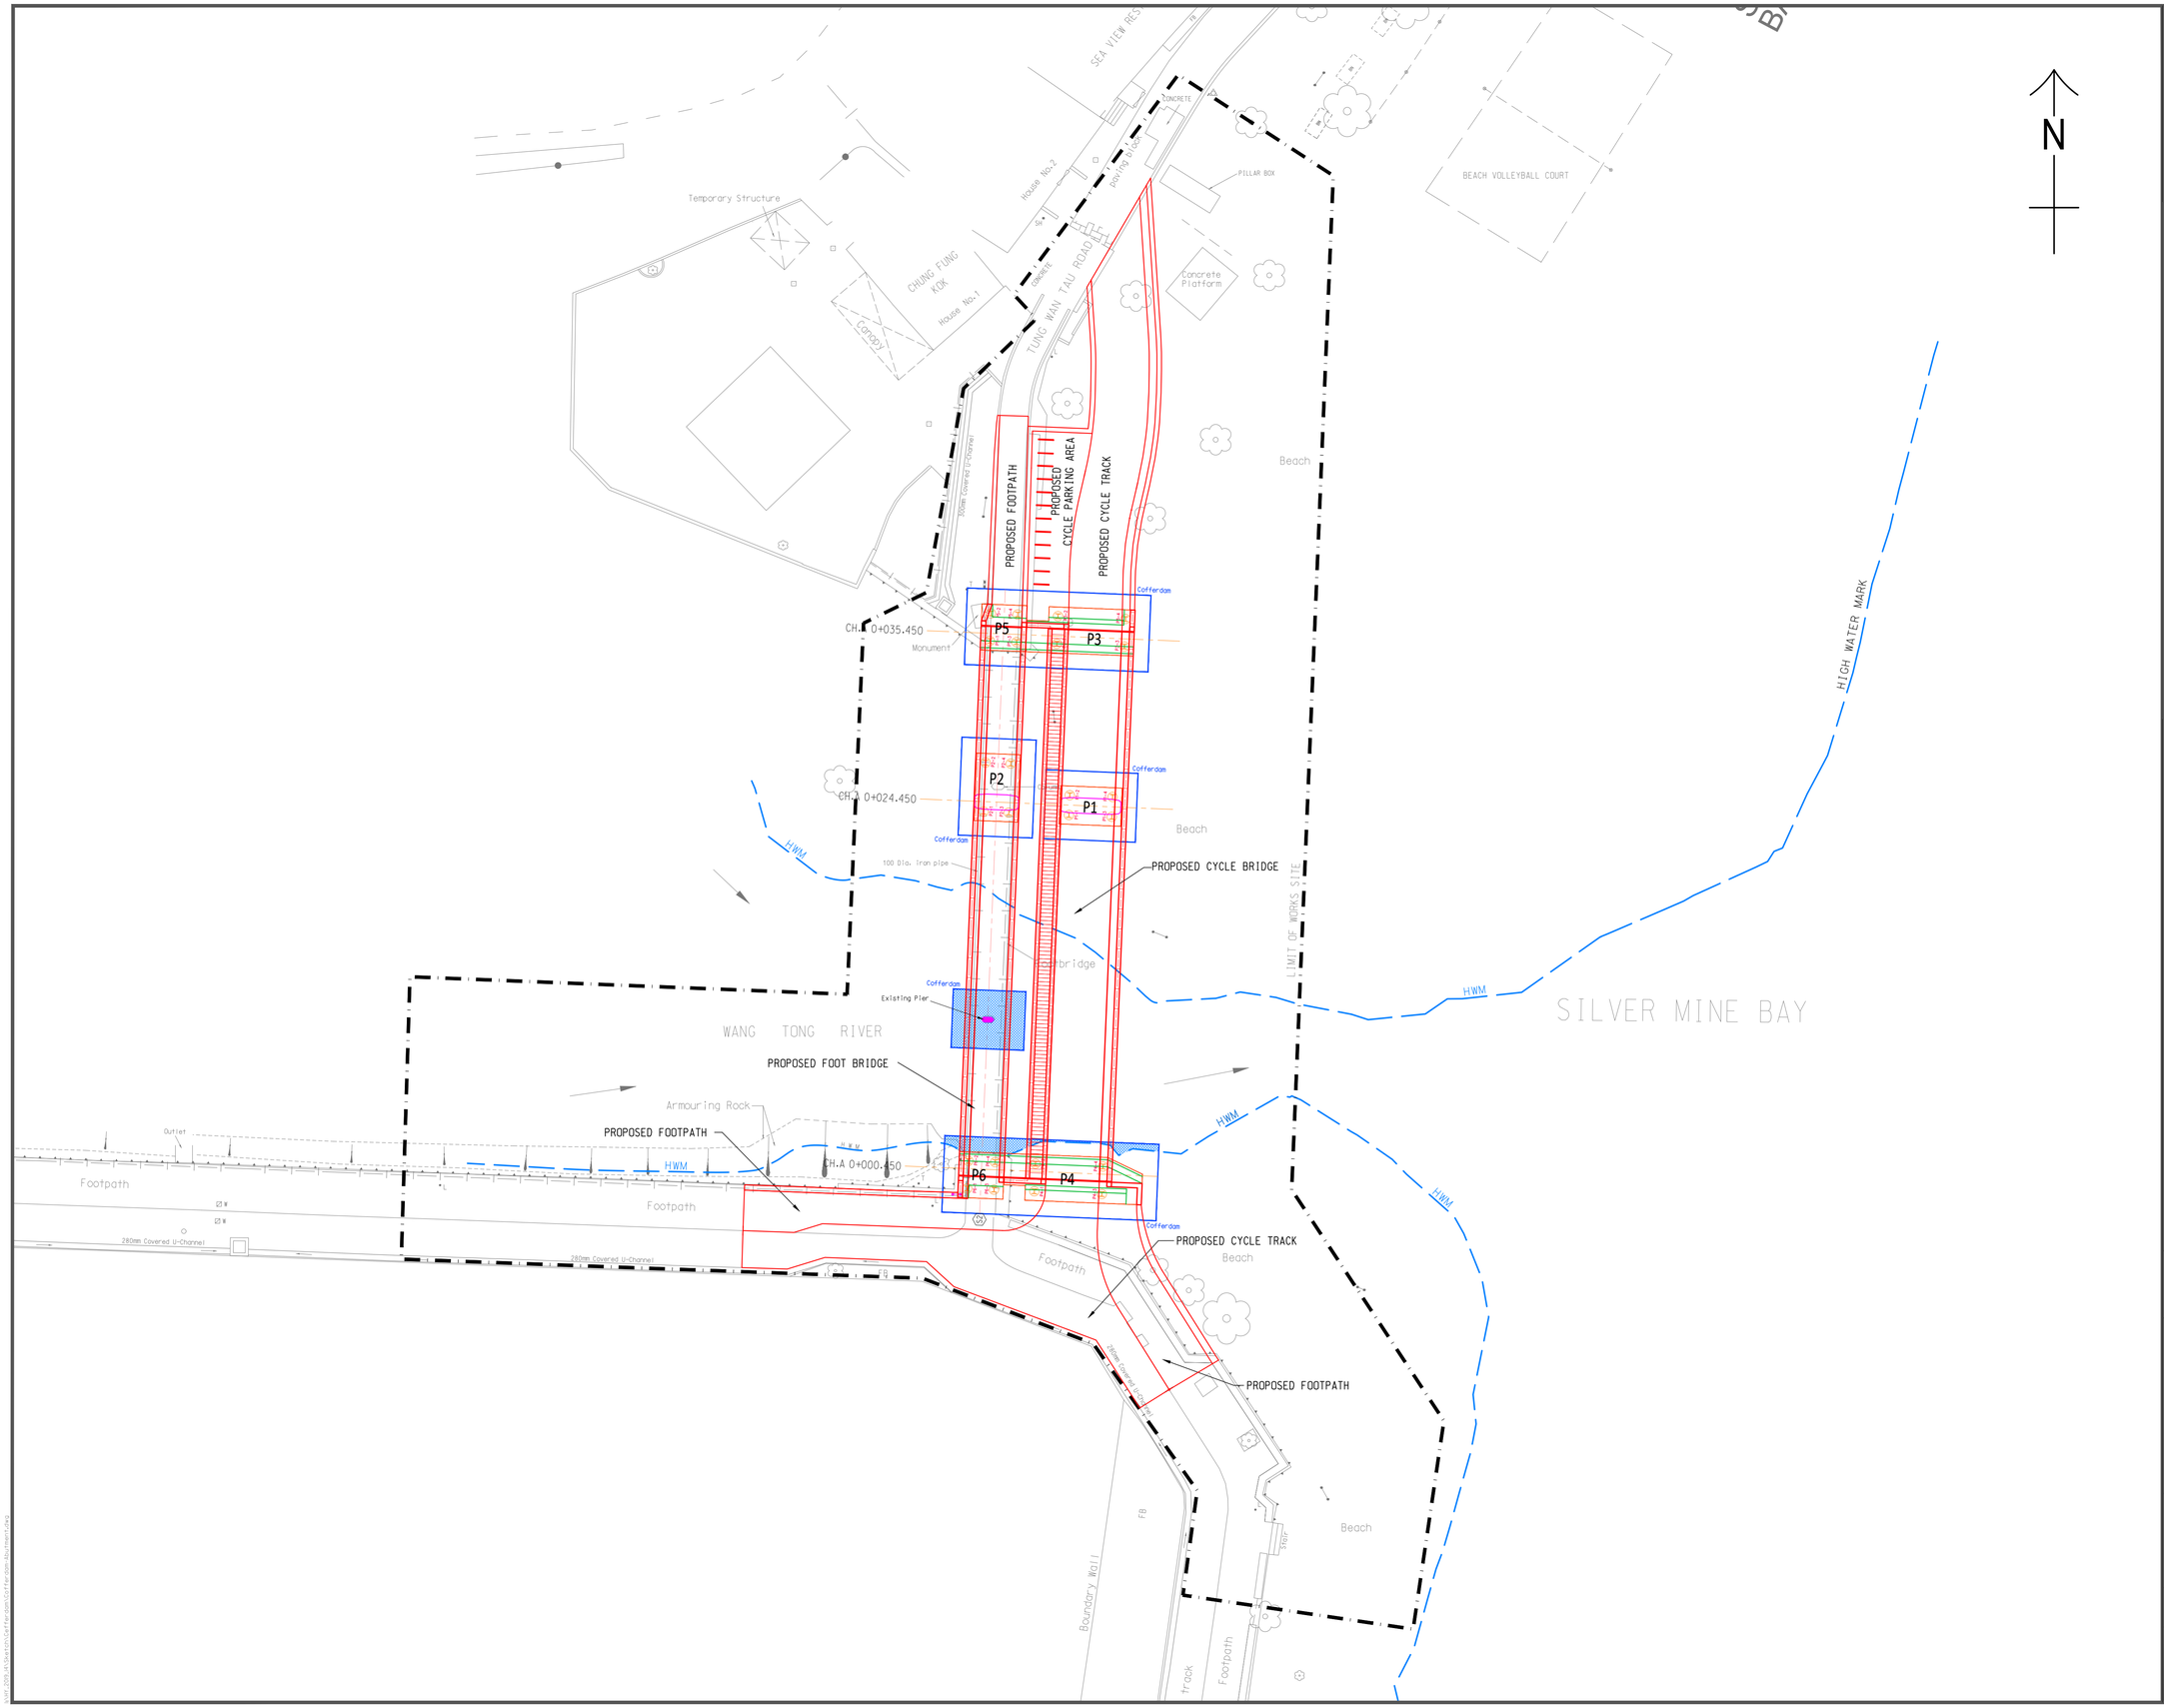

NOTES

1. ALL LEVELS ARE IN METRES ABOVE HONG KONG PRINCIPAL DATUM.
2. CO-ORDINATES ARE OF HONG KONG 1980 GRID SYSTEM.
3. ALL LEVELS ALONG KERB ARE KERB BOTTOM LEVEL.
4. CHANNELS ARE U SHAPED EXCEPT WHERE STATED, WIDTHS ARE GIVEN.
5. DATE OF SURVEY FOR HIGH WATER MARK : NOV 2020

LEGEND:

- LIMIT OF WORKS SITE
- HWM — HIGH WATER MARK (AS AT NOV.2020)
- PROPOSED PILECAP AND SOCKETED H PILES
- EXCAVATION AND PILING WORKS AREA WITHIN COFFERDAM
- EXCAVATION AREAS BELOW HIGH WATER MARK
- PROPOSED BRIDGE PIERS
- EXTENT OF ABUTMENTS
- WORKS LAYOUT

SOURCE

PROJECT

HY/2019/14

NEW WANG TONG RIVER BRIDGE

DRAWING TITLE

LOCATION PLAN

SCALE 1:200 A1 594X841

DRAWING NO. CLP-EP-01

REV. -